



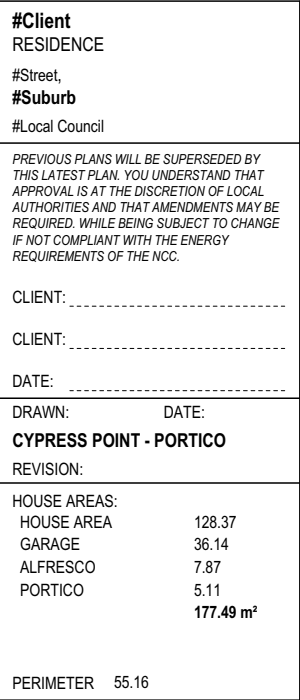

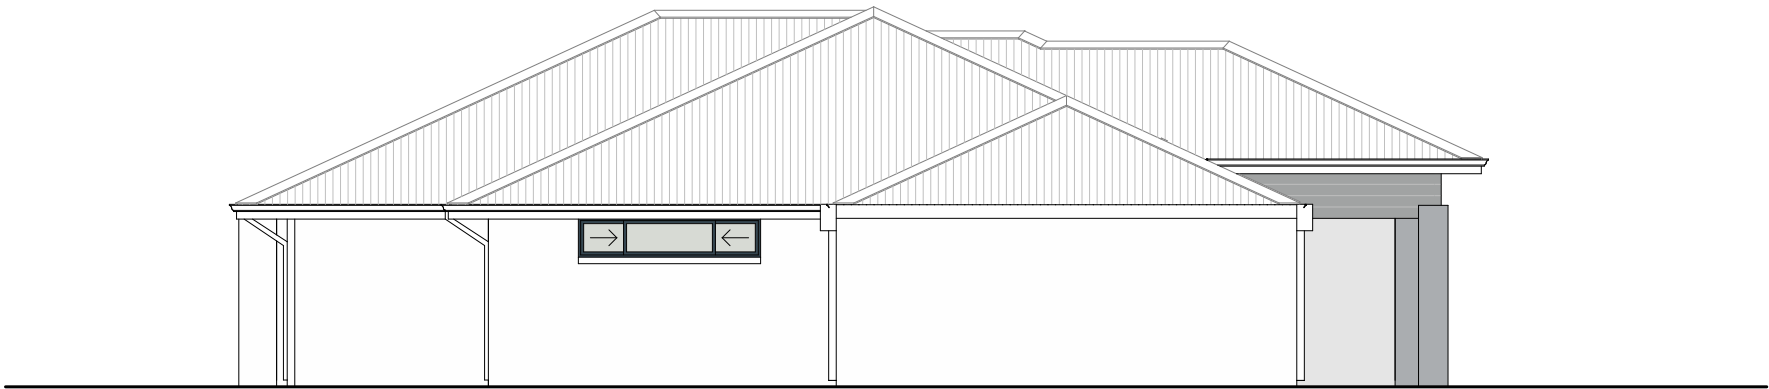

#Client RESIDENCE	
#Street, #Suburb	
#Local Council	
PREVIOUS PLANS WILL BE SUPERSEDED BY THIS LATEST PLAN. YOU UNDERSTAND THAT APPROVAL IS AT THE DISCRETION OF LOCAL AUTHORITIES AND THAT AMENDMENTS MAY BE REQUIRED. WHILE BEING SUBJECT TO CHANGE IF NOT COMPLIANT WITH THE ENERGY REQUIREMENTS OF THE NCC.	
CLIENT:	_____
CLIENT:	_____
DATE:	_____
DRAWN:	DATE:
CYPRESS POINT - PORTICO	
REVISION:	
HOUSE AREAS:	
HOUSE AREA	128.37
GARAGE	36.14
ALFRESCO	7.87
PORTICO	5.11
	177.49 m²
PERIMETER	55.16