




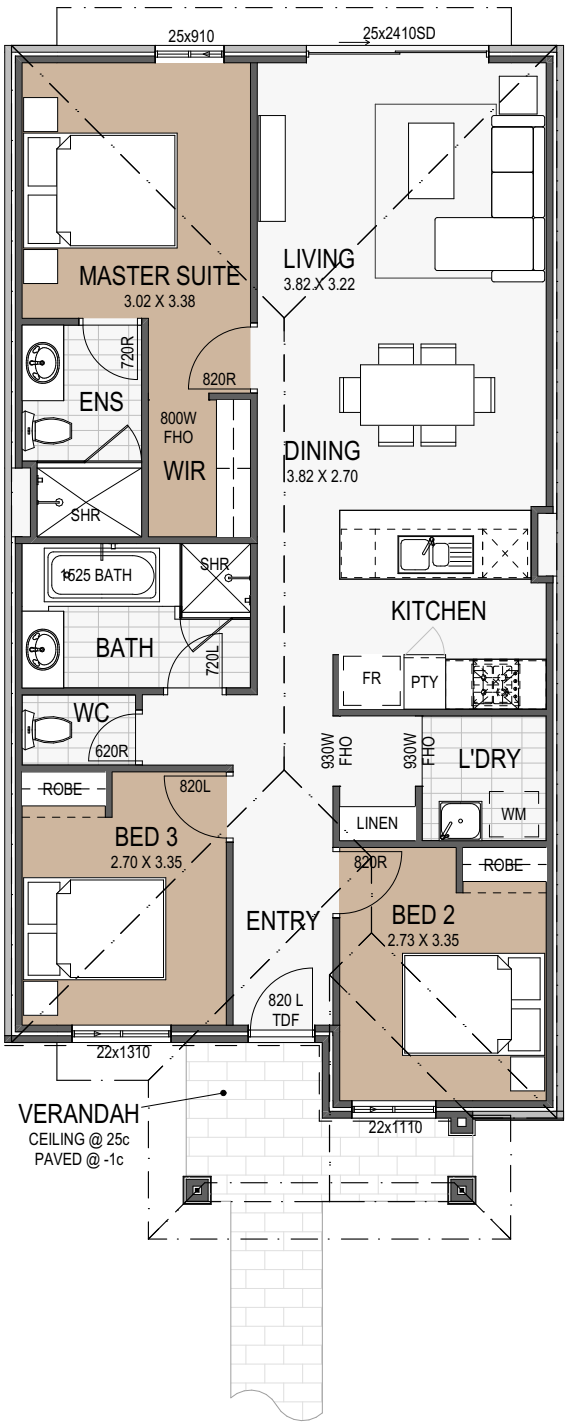




FUNDAMENTAL
PROPERTY

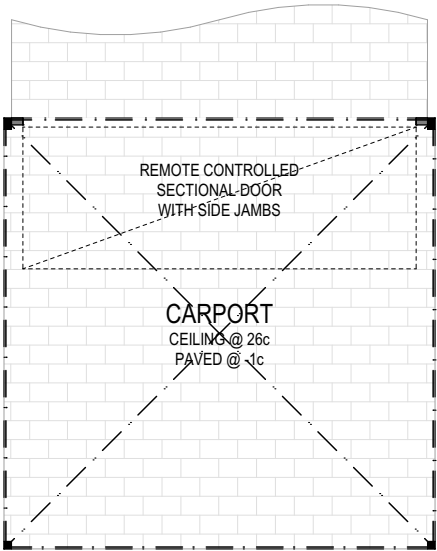

CLIENT RESIDENCE	
STREET, SUBURB	
LOCAL COUNCIL	
PREVIOUS PLANS WILL BE SUPERSEDED BY THIS LATEST PLAN. YOU UNDERSTAND THAT APPROVAL IS AT THE DISCRETION OF LOCAL AUTHORITIES AND THAT AMENDMENTS MAY BE REQUIRED. WHILE BEING SUBJECT TO CHANGE IF NOT COMPLIANT WITH THE ENERGY REQUIREMENTS OF THE NCC.	
CLIENT:	_____
CLIENT:	_____
DATE:	_____
DRAWN:	DATE:
MUIRFIELD - VERANDAH	
REVISION:	
HOUSE AREAS:	
HOUSE AREA	100.66
CARPORT	32.49
VERANDAH	5.97
	139.12 m²
PERIMETER	43.16

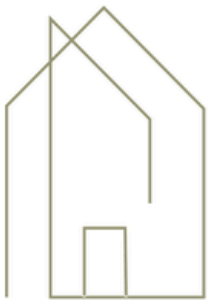

FUNDAMENTAL
PROPERTY

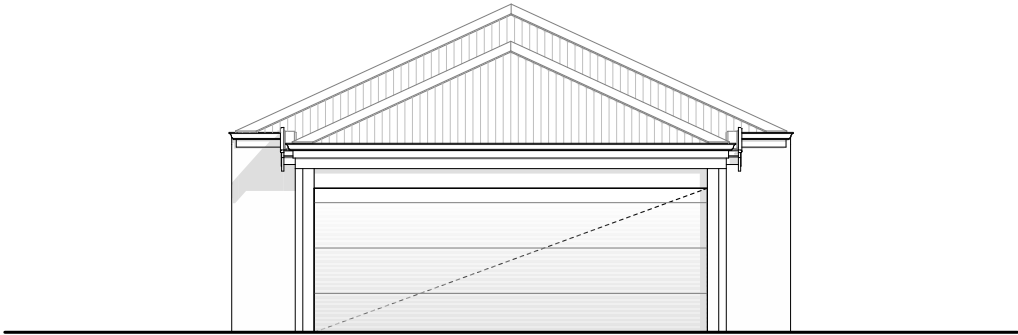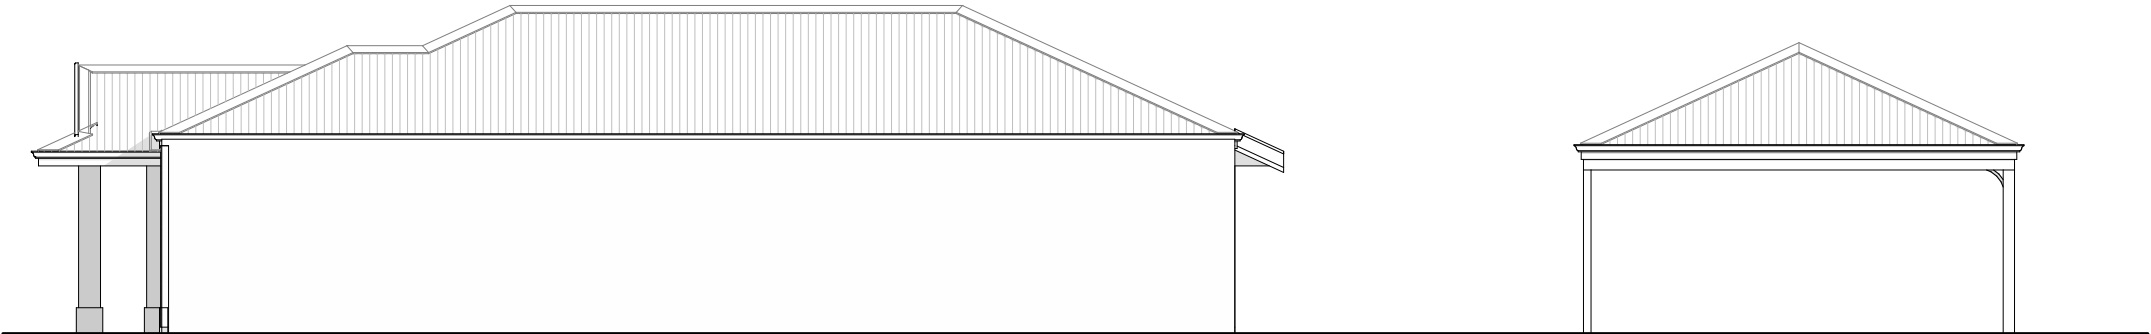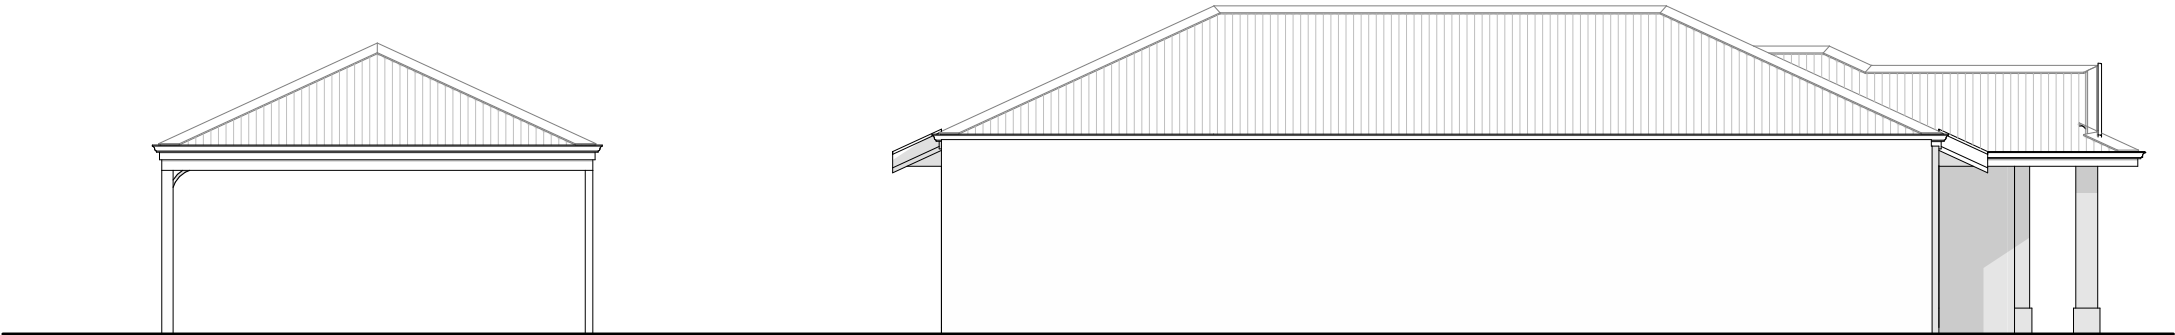

CLIENT RESIDENCE STREET, SUBURB LOCAL COUNCIL	
PREVIOUS PLANS WILL BE SUPERSEDED BY THIS LATEST PLAN. YOU UNDERSTAND THAT APPROVAL IS AT THE DISCRETION OF LOCAL AUTHORITIES AND THAT AMENDMENTS MAY BE REQUIRED. WHILE BEING SUBJECT TO CHANGE IF NOT COMPLIANT WITH THE ENERGY REQUIREMENTS OF THE NCC.	
CLIENT:	
CLIENT:	
DATE:	
DRAWN:	DATE:
MUIRFIELD - VERANDAH	
REVISION:	
HOUSE AREAS:	
HOUSE AREA	100.66
CARPORT	32.49
VERANDAH	5.97
	139.12 m²
PERIMETER	43.16