


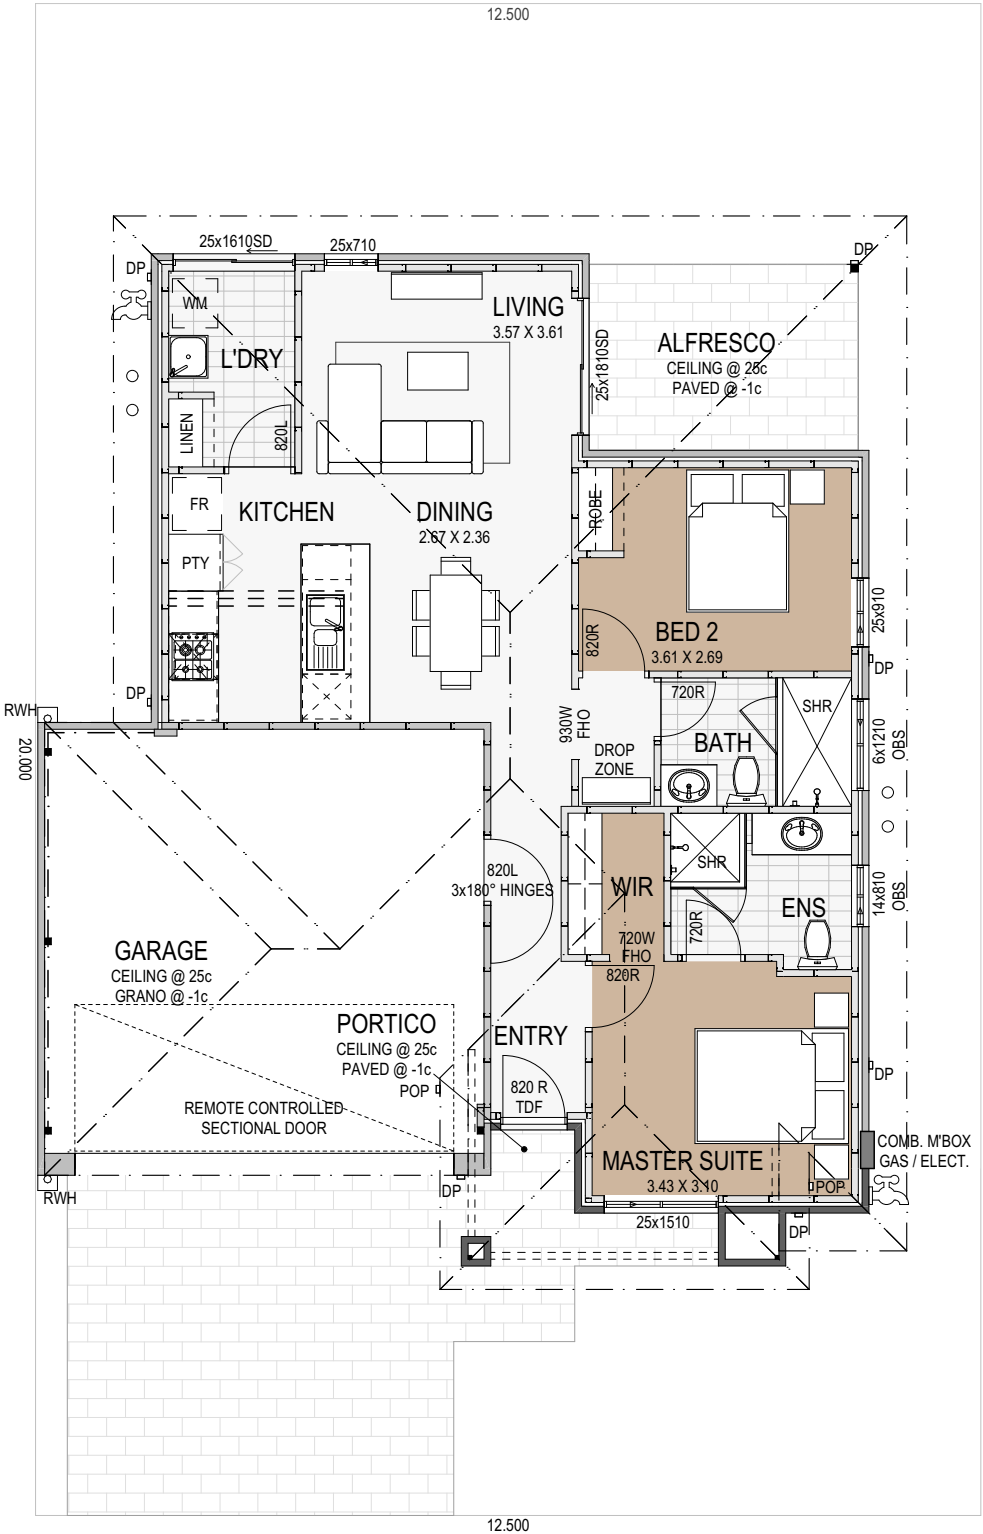

REAR LANDSCAPING
AREA: 69.63 m²



**CLIENT
RESIDENCE**

STREET,
SUBURB
LOCAL COUNCIL

PREVIOUS PLANS WILL BE SUPERSEDED BY
THIS LATEST PLAN. YOU UNDERSTAND THAT
APPROVAL IS AT THE DISCRETION OF LOCAL
AUTHORITIES AND THAT AMENDMENTS MAY BE
REQUIRED. WHILE BEING SUBJECT TO CHANGE
IF NOT COMPLIANT WITH THE ENERGY
REQUIREMENTS OF THE NCC.

CLIENT: _____

CLIENT: _____


DATE: _____

DRAWN: _____ DATE: _____
ROYAL COUNTY - PORTICO

REVISION:

HOUSE AREAS:	
HOUSE AREA	81.33
GARAGE	35.00
ALFRESCO	8.76
PORTICO	4.42
	129.51 m²

PERIMETER 44.36

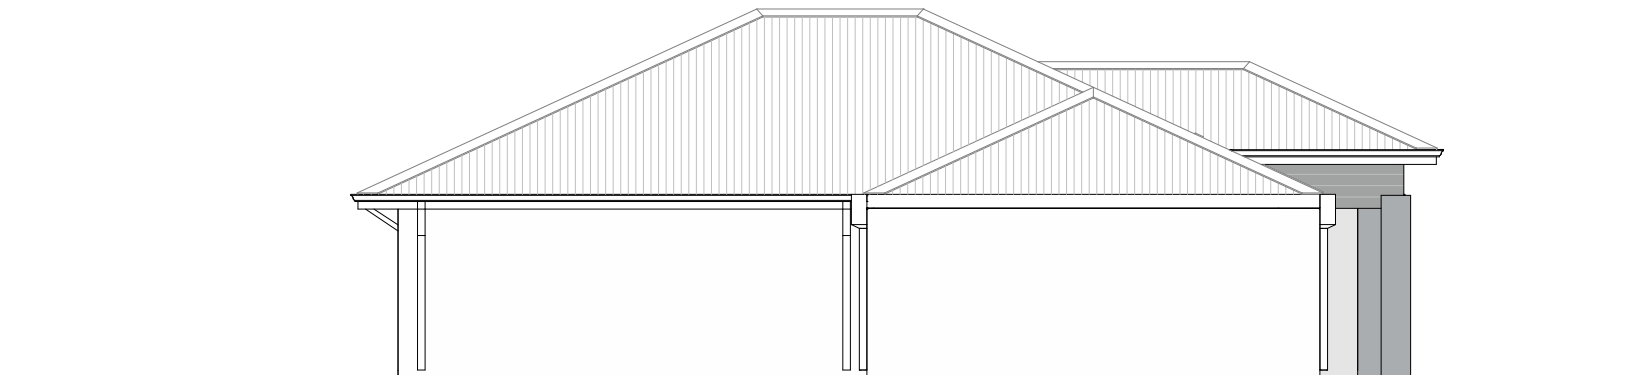

CLIENT RESIDENCE STREET, SUBURB LOCAL COUNCIL	
PREVIOUS PLANS WILL BE SUPERSEDED BY THIS LATEST PLAN. YOU UNDERSTAND THAT APPROVAL IS AT THE DISCRETION OF LOCAL AUTHORITIES AND THAT AMENDMENTS MAY BE REQUIRED. WHILE BEING SUBJECT TO CHANGE IF NOT COMPLIANT WITH THE ENERGY REQUIREMENTS OF THE NCC.	
CLIENT: _____	
CLIENT: _____	
DATE: _____	
DRAWN: _____ DATE: _____	
ROYAL COUNTY - PORTICO	
REVISION: _____	
HOUSE AREAS:	
HOUSE AREA	81.33
GARAGE	35.00
ALFRESCO	8.76
PORTICO	4.42
	129.51 m²
PERIMETER	44.36